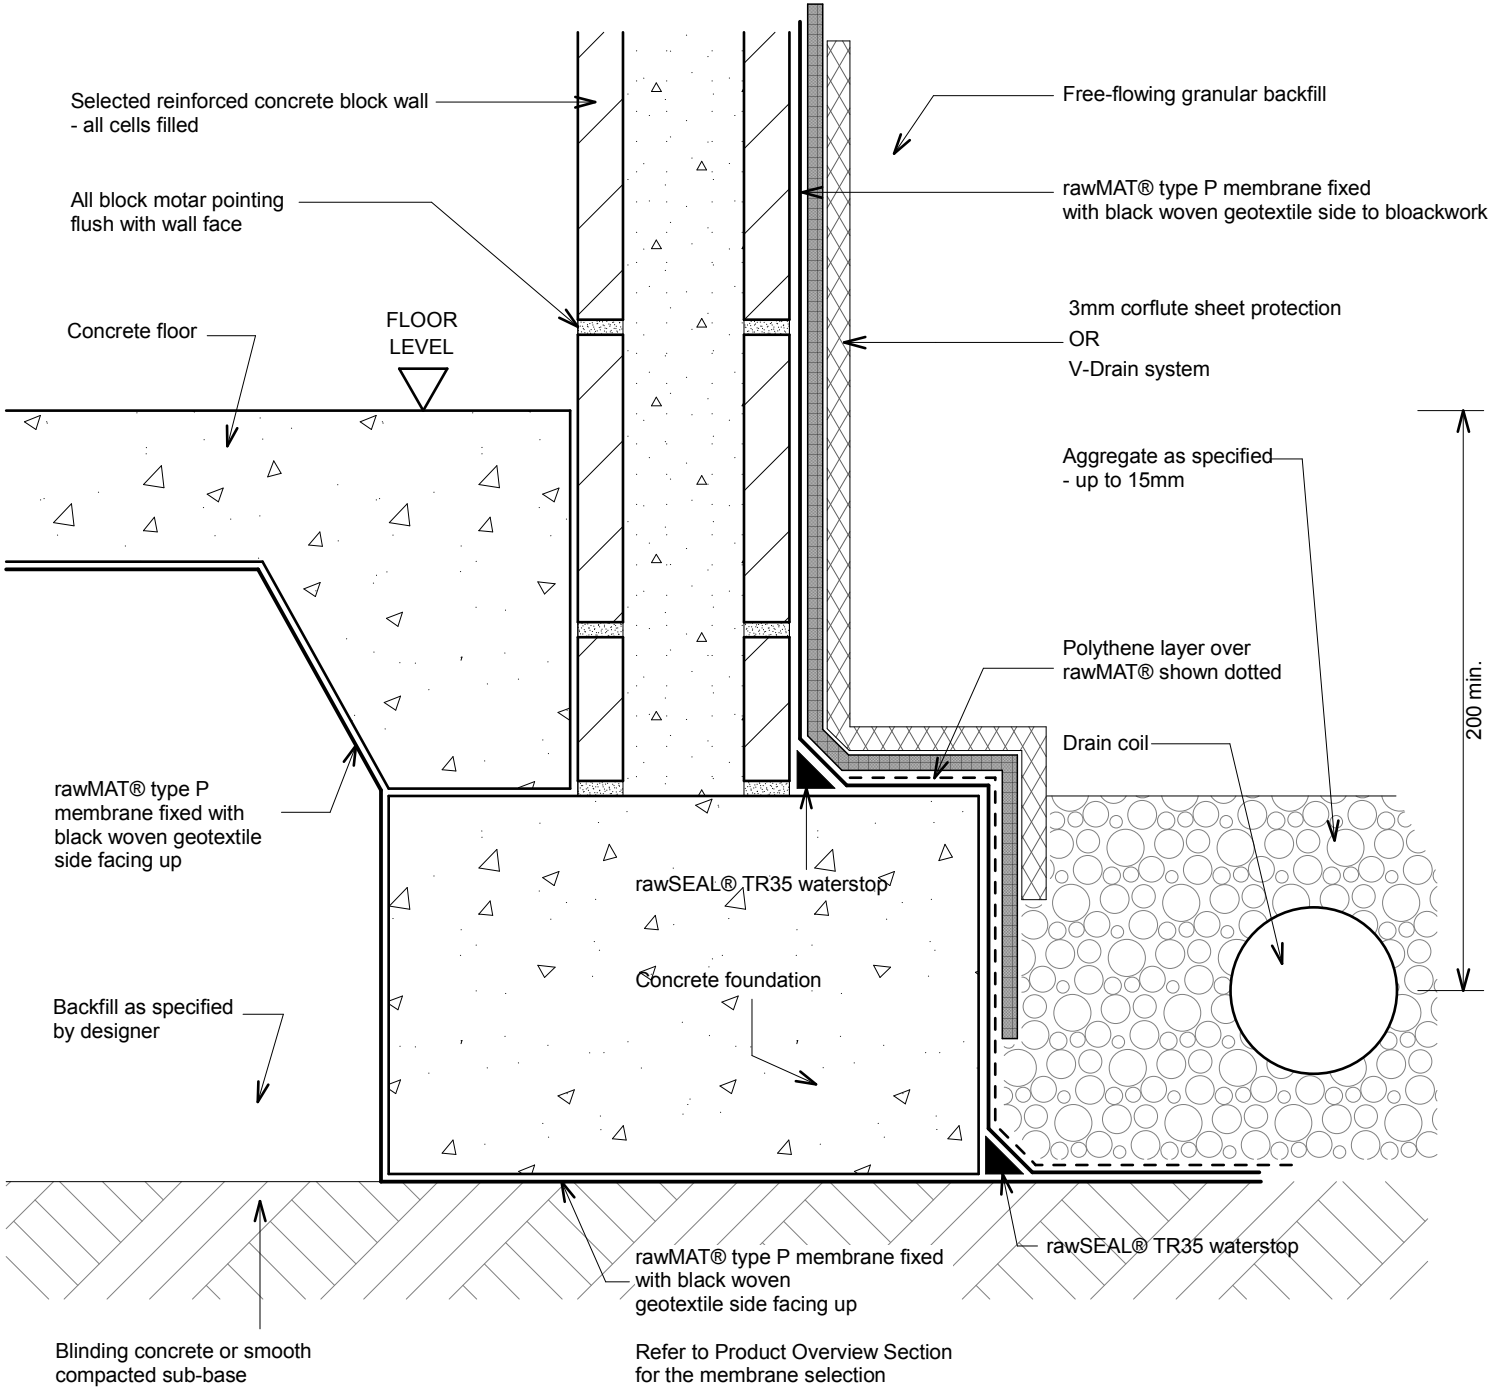

b-RAW01 - Block Foundation/ Drain

REVISION: 15 Sept 2014