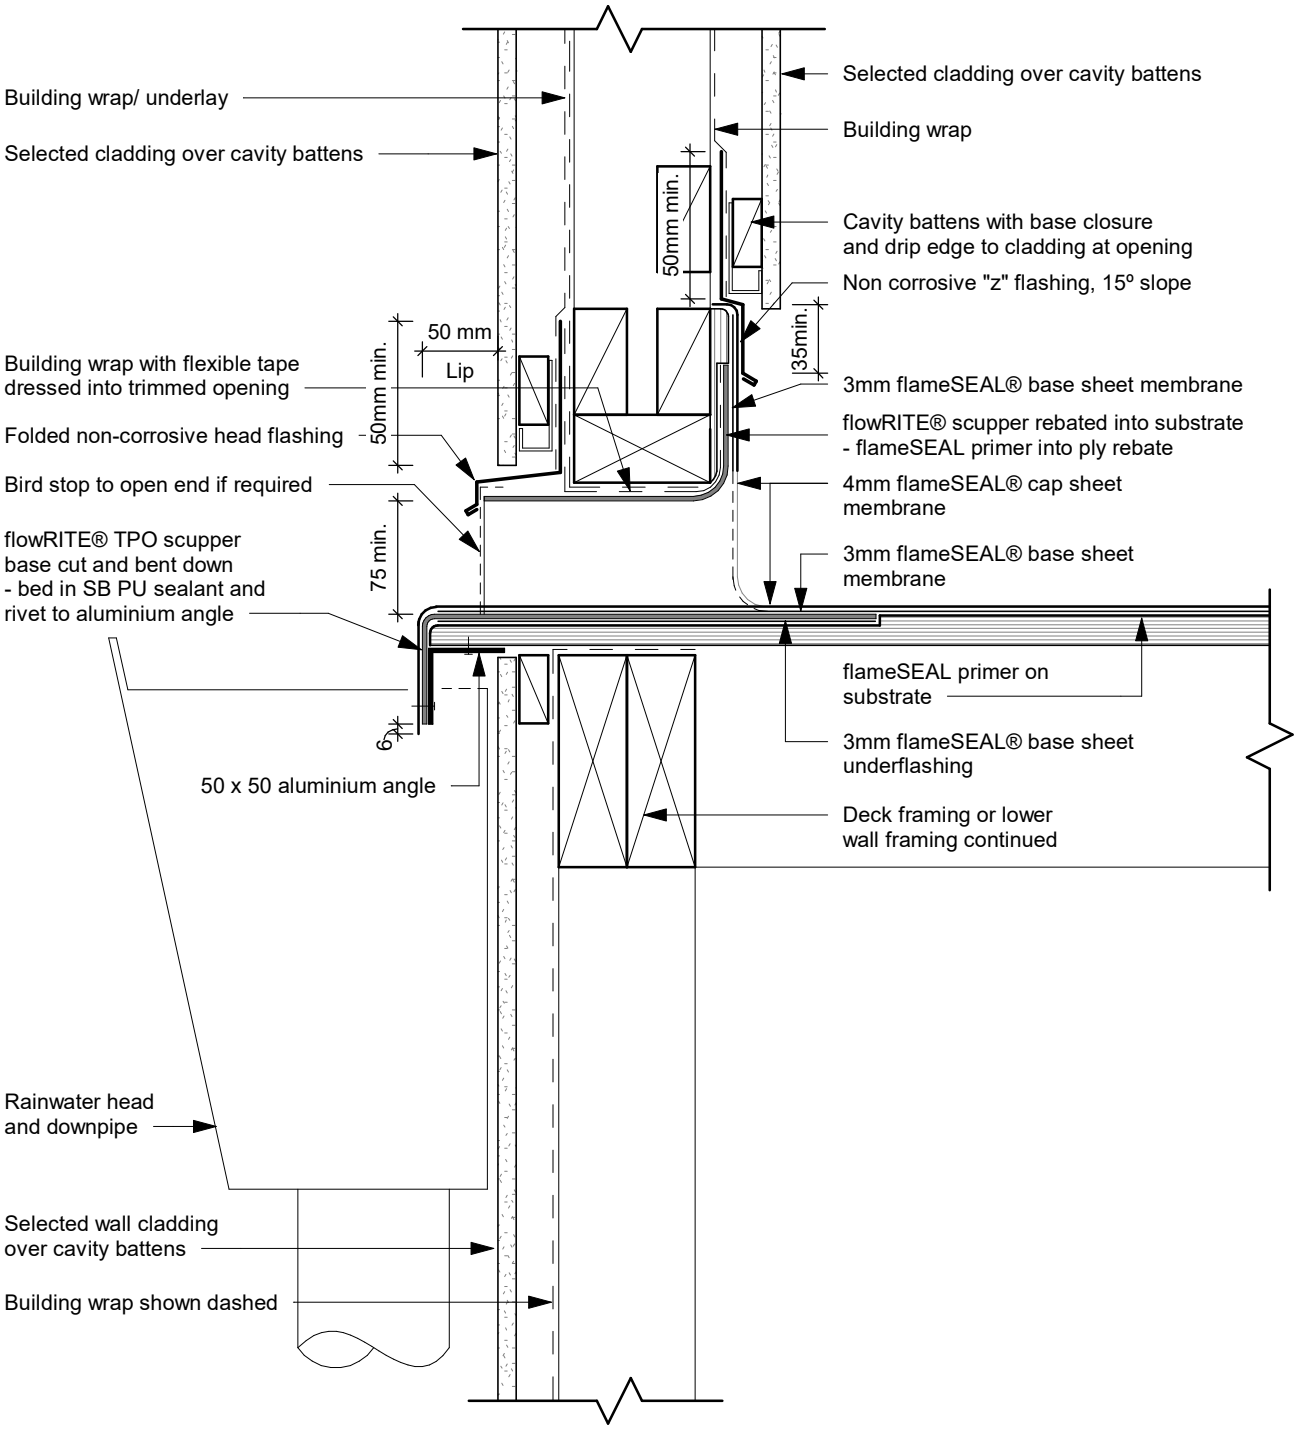

fS D24 - flowRITE® Outlet Scupper Section

Revision: 10 September 2019

flameSEAL Installation Details

flowRITE Outlet Scupper Section

Date	Scale	Sheet	Rev.
November 2019	1 : 5	fS D24	