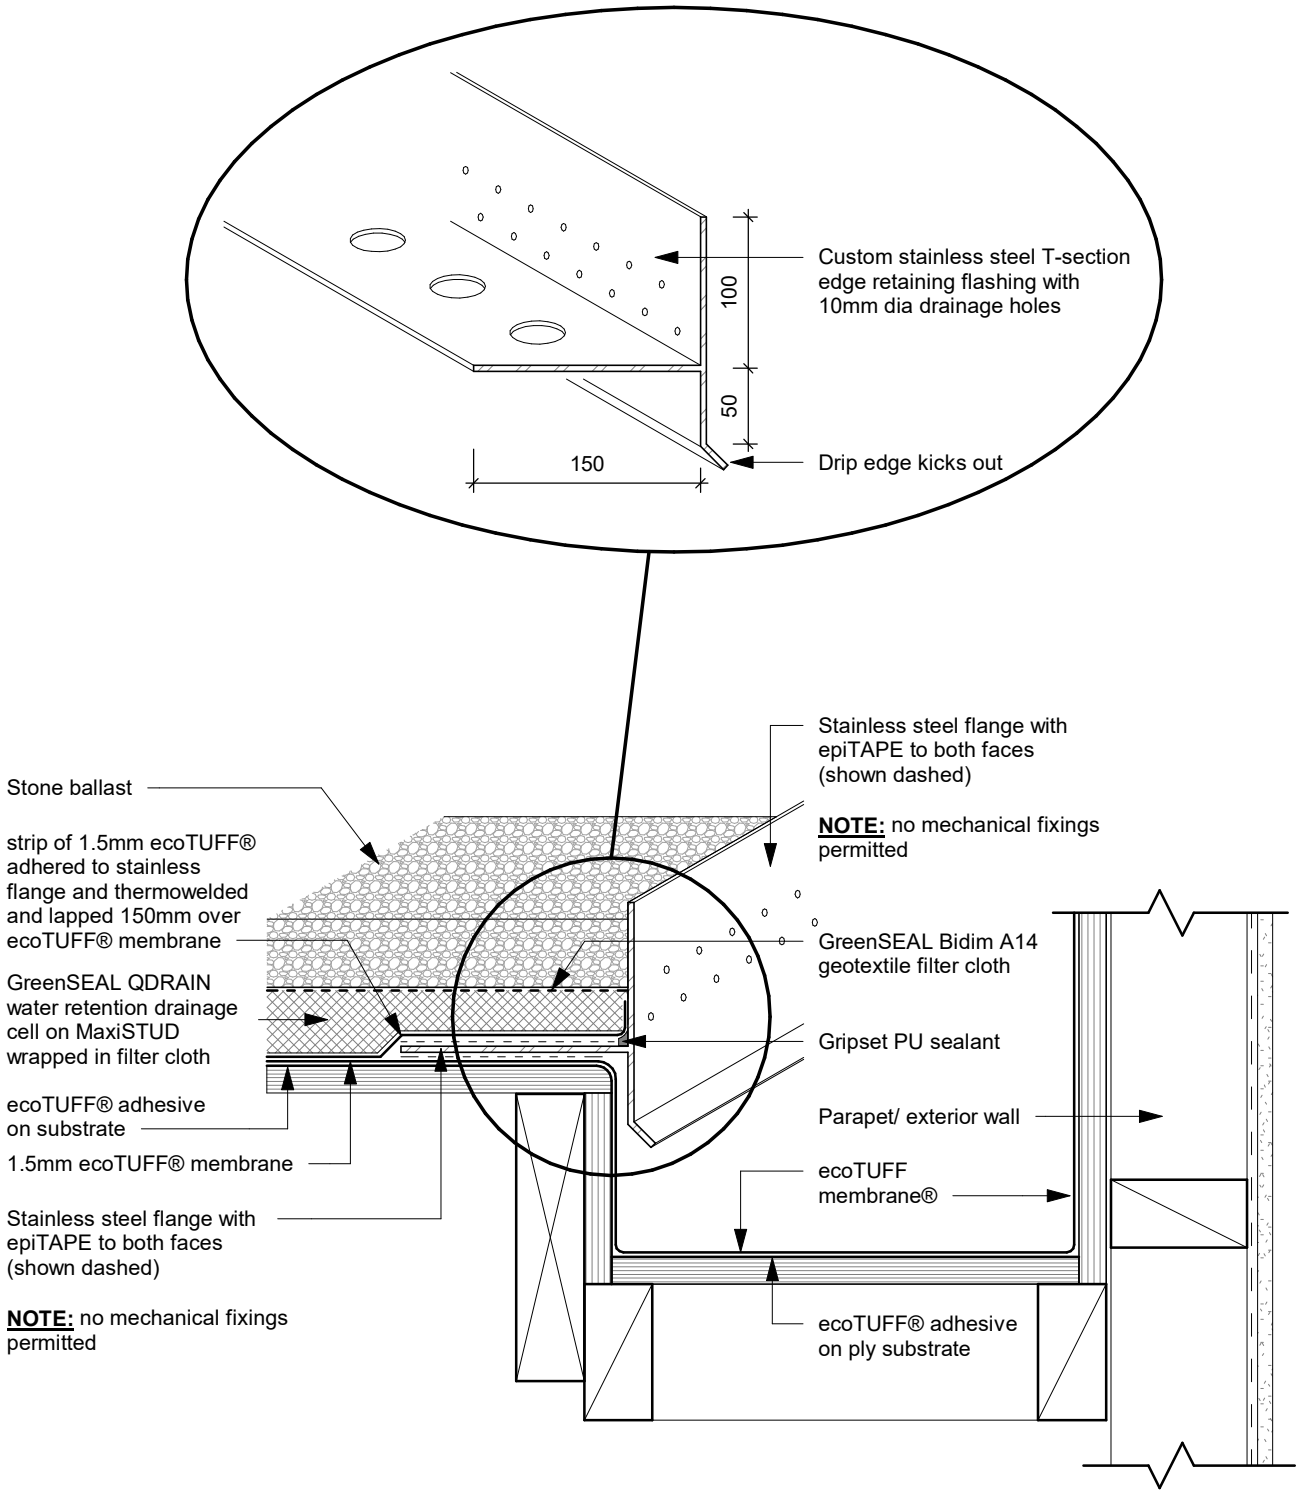


eT D04 (TPO) - Ballast Gutter

Revision: 25 October 2019

# Garden Roof Installation Details - ecoTUFF

## Ballast Gutter

| Date | Scale | Sheet | Rev. |
|---|---|---|---|
| November 2019 | 1 : 5 | eT D04 | |