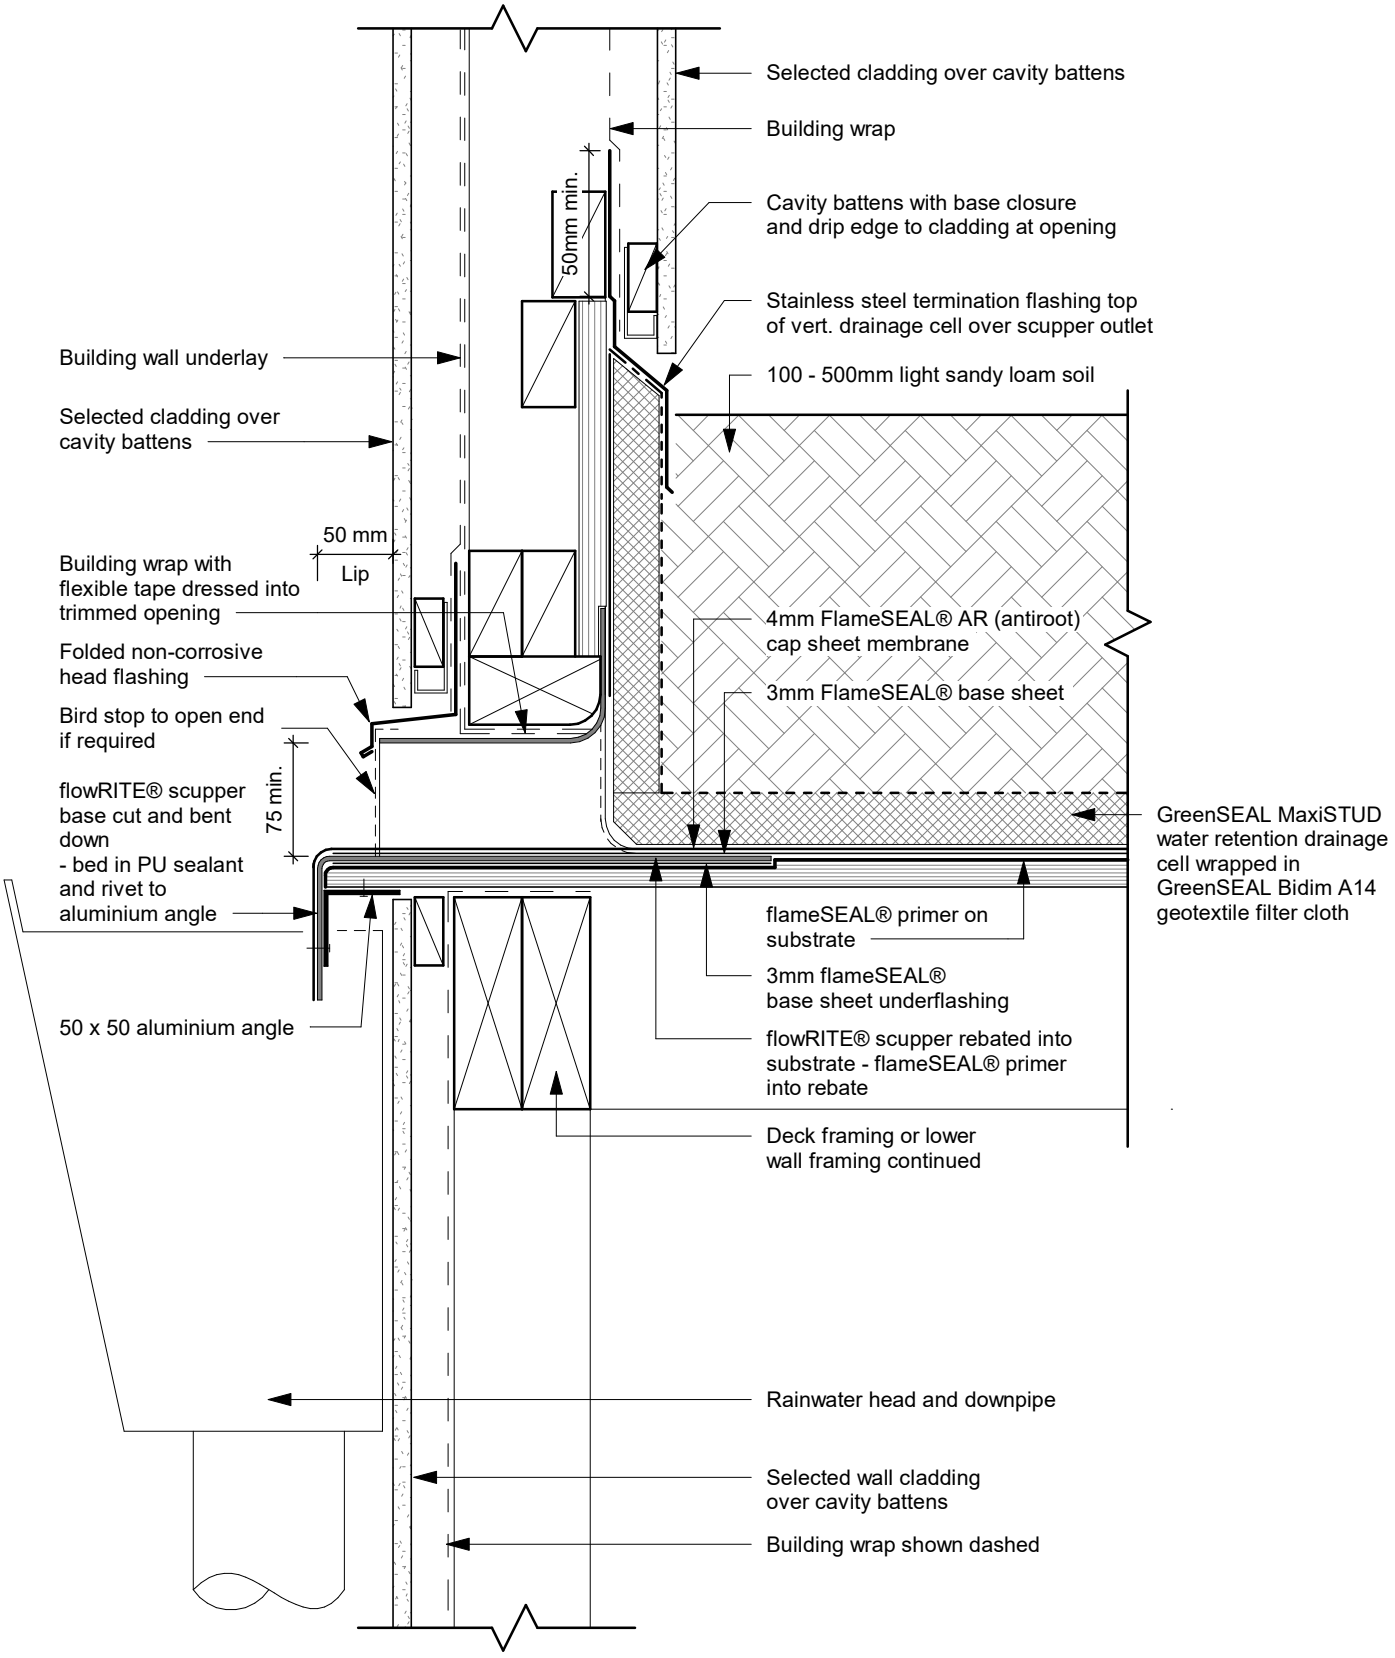

GS D08 - (fS-AR) Soil flowRITE® Scupper

Revision: 25 October 2019

Garden Roof Installation Details - GreenSEAL

Soil flowRITE® Scupper

Date	Scale	Sheet	Rev.
November 2019	1 : 5	GS D08	