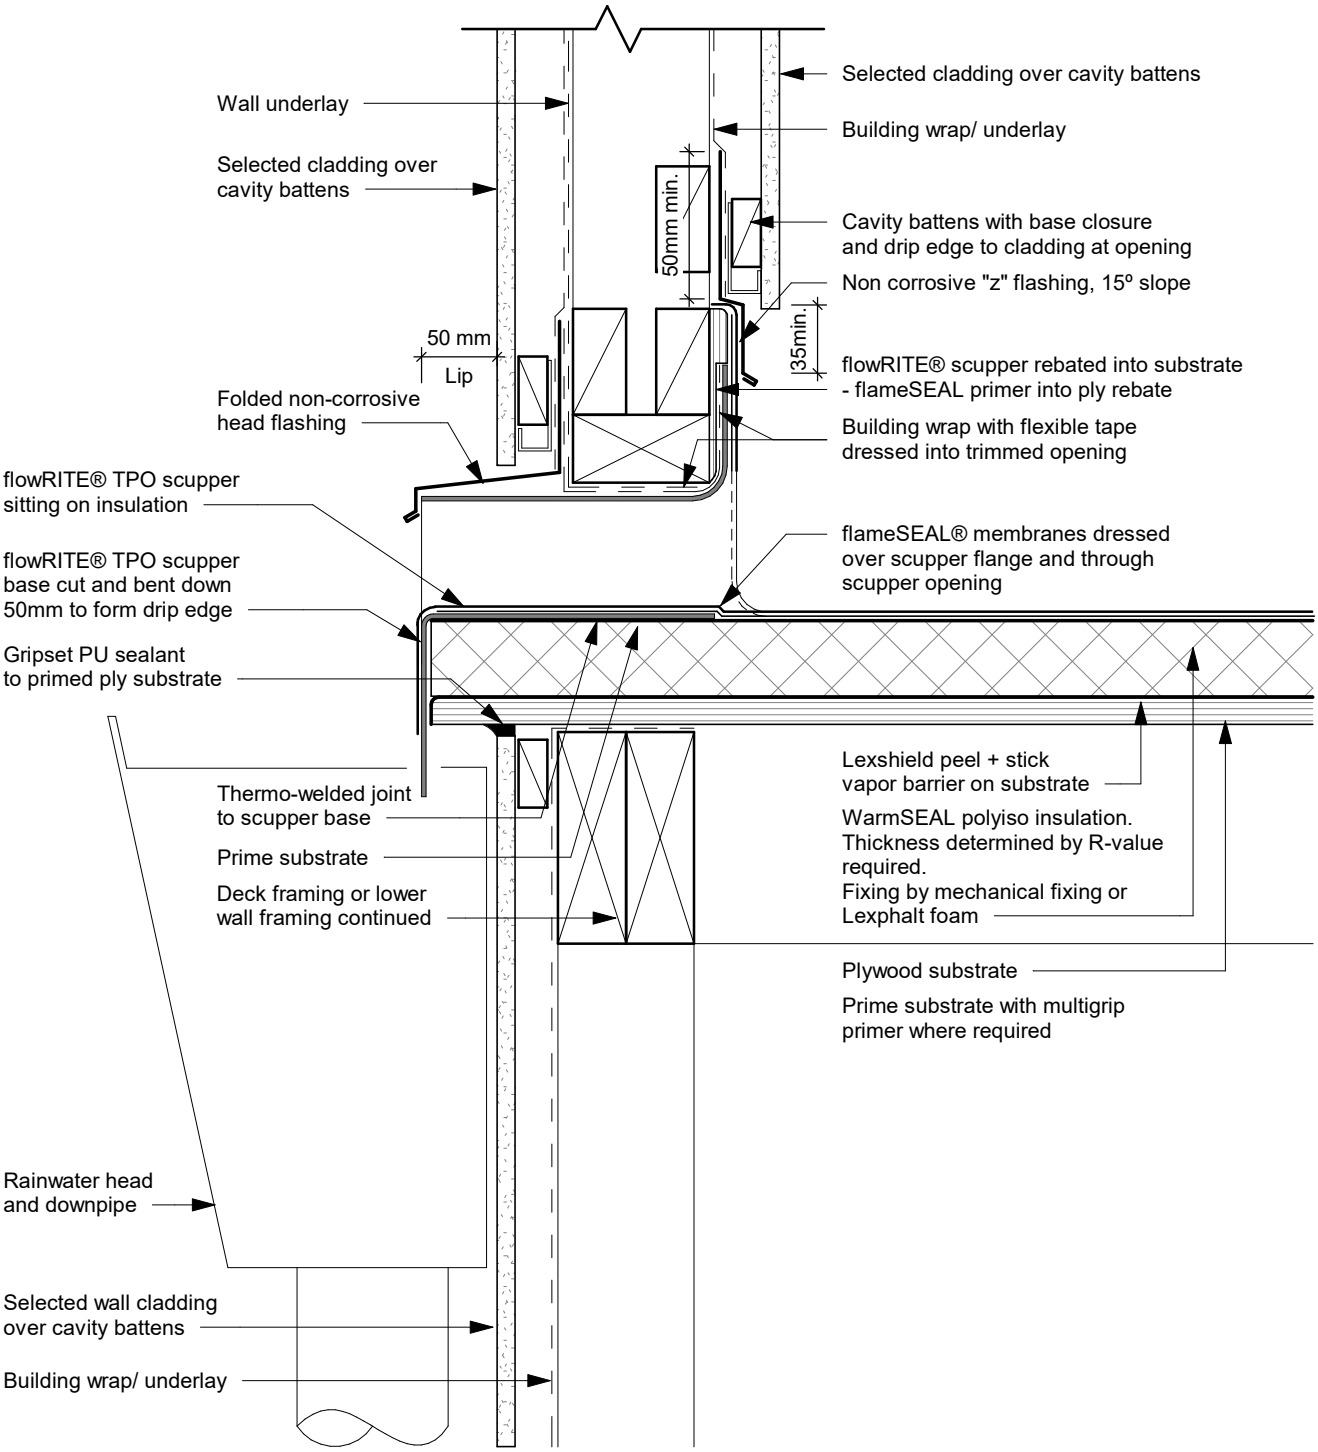

WR fS D08 - flowRITE® Outlet Scupper Section

Revision: 10 September 2019

Warm Roof Installation Details - flameSEAL

flowRITE Outlet Scupper Section

Date	Scale	Sheet	Rev.
November 2019	1 : 5	WR fS D08	