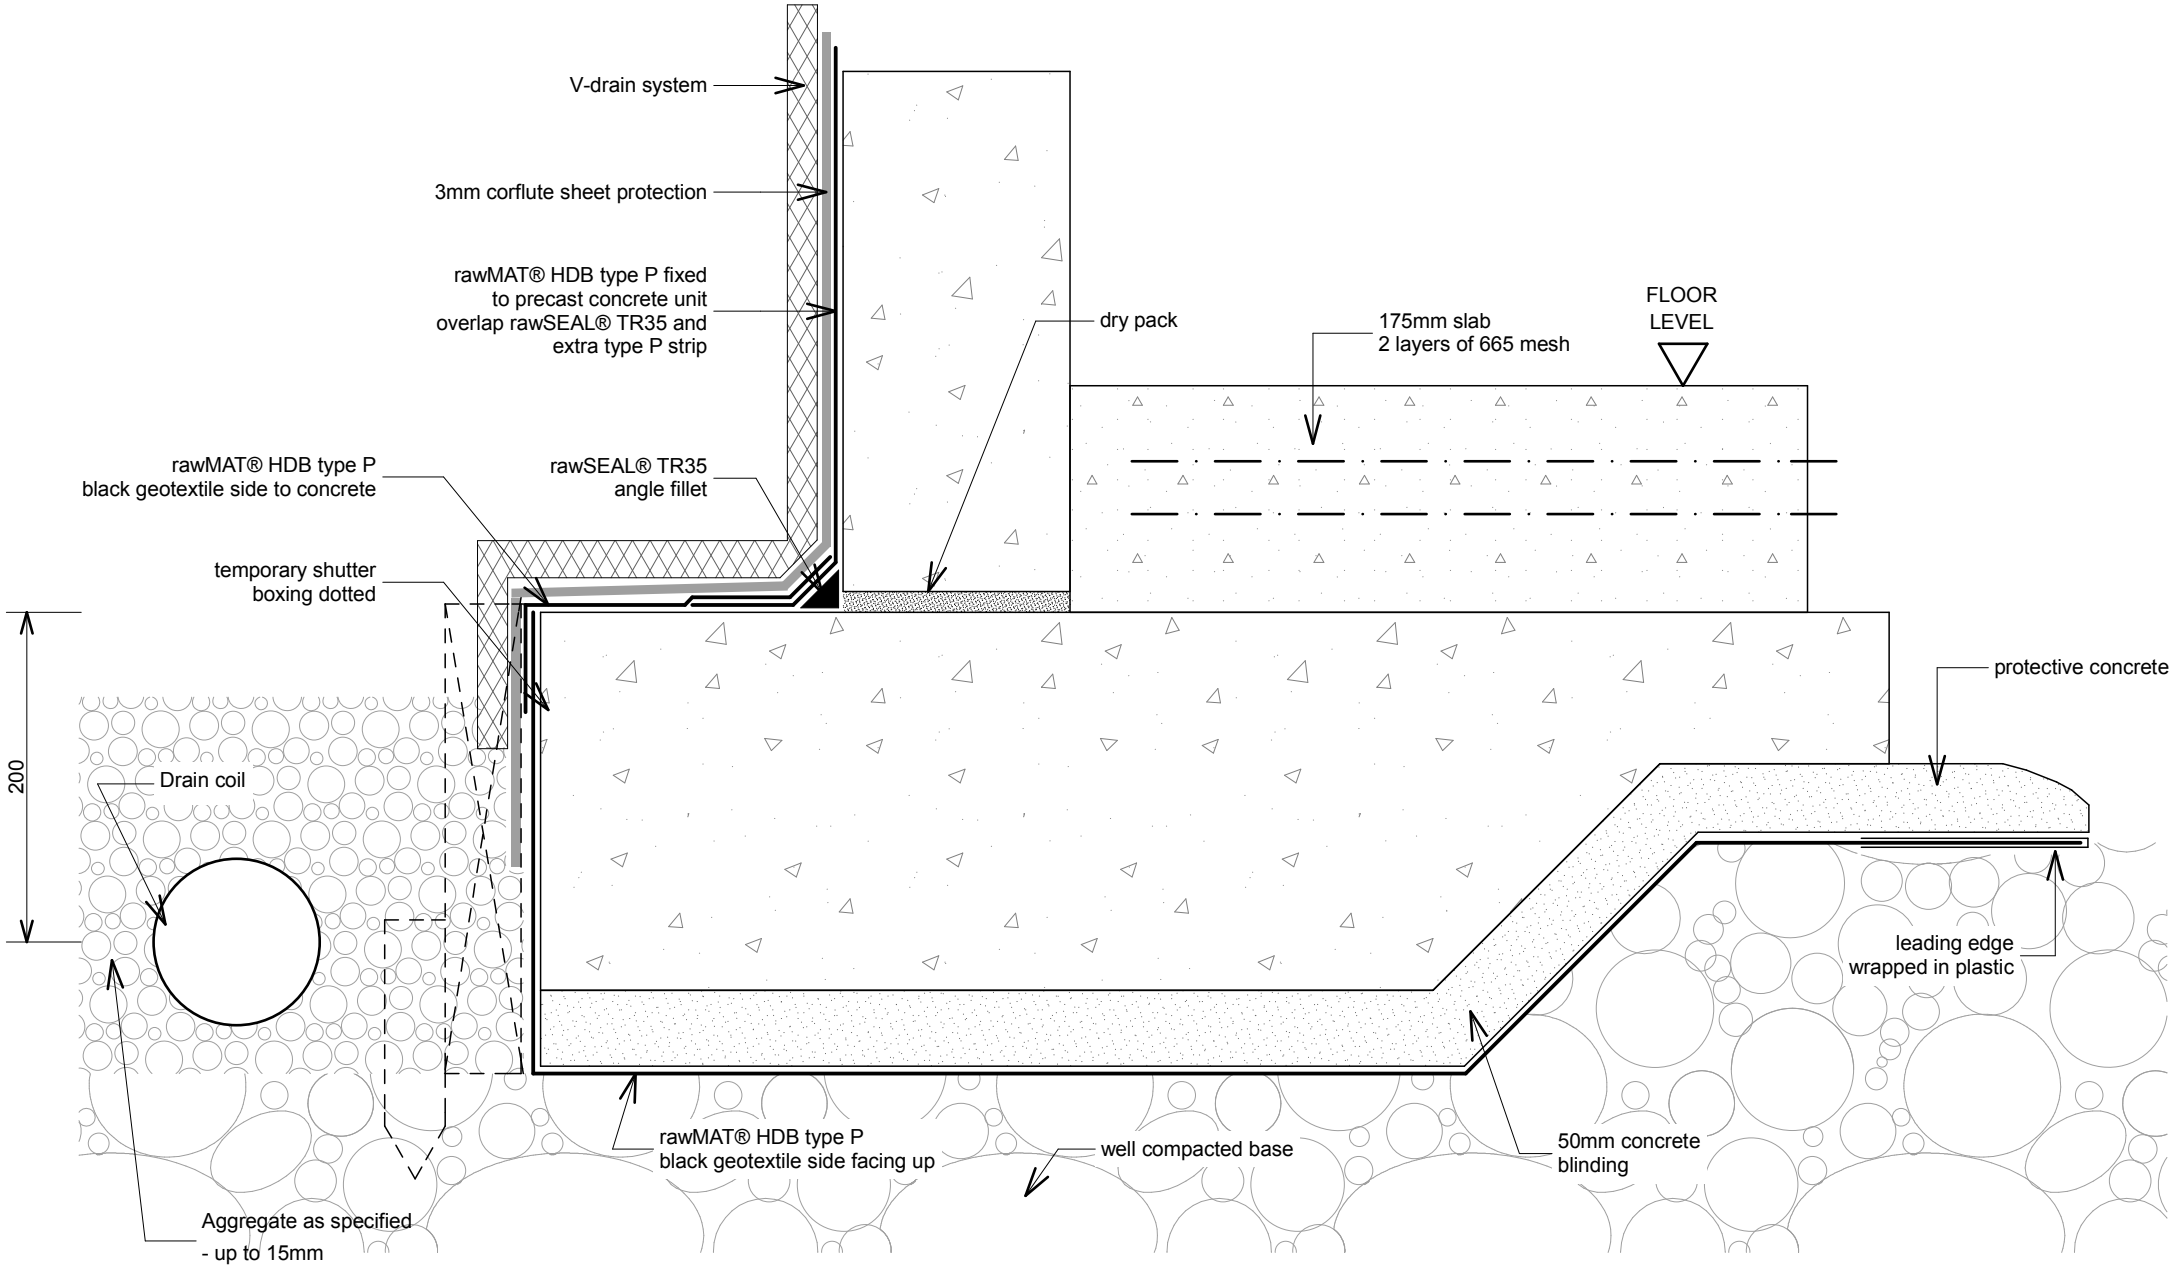

b-RAW19 - Tilt Panel/ Heavy Foundation Junction

REVISION: 15 Sept 2014